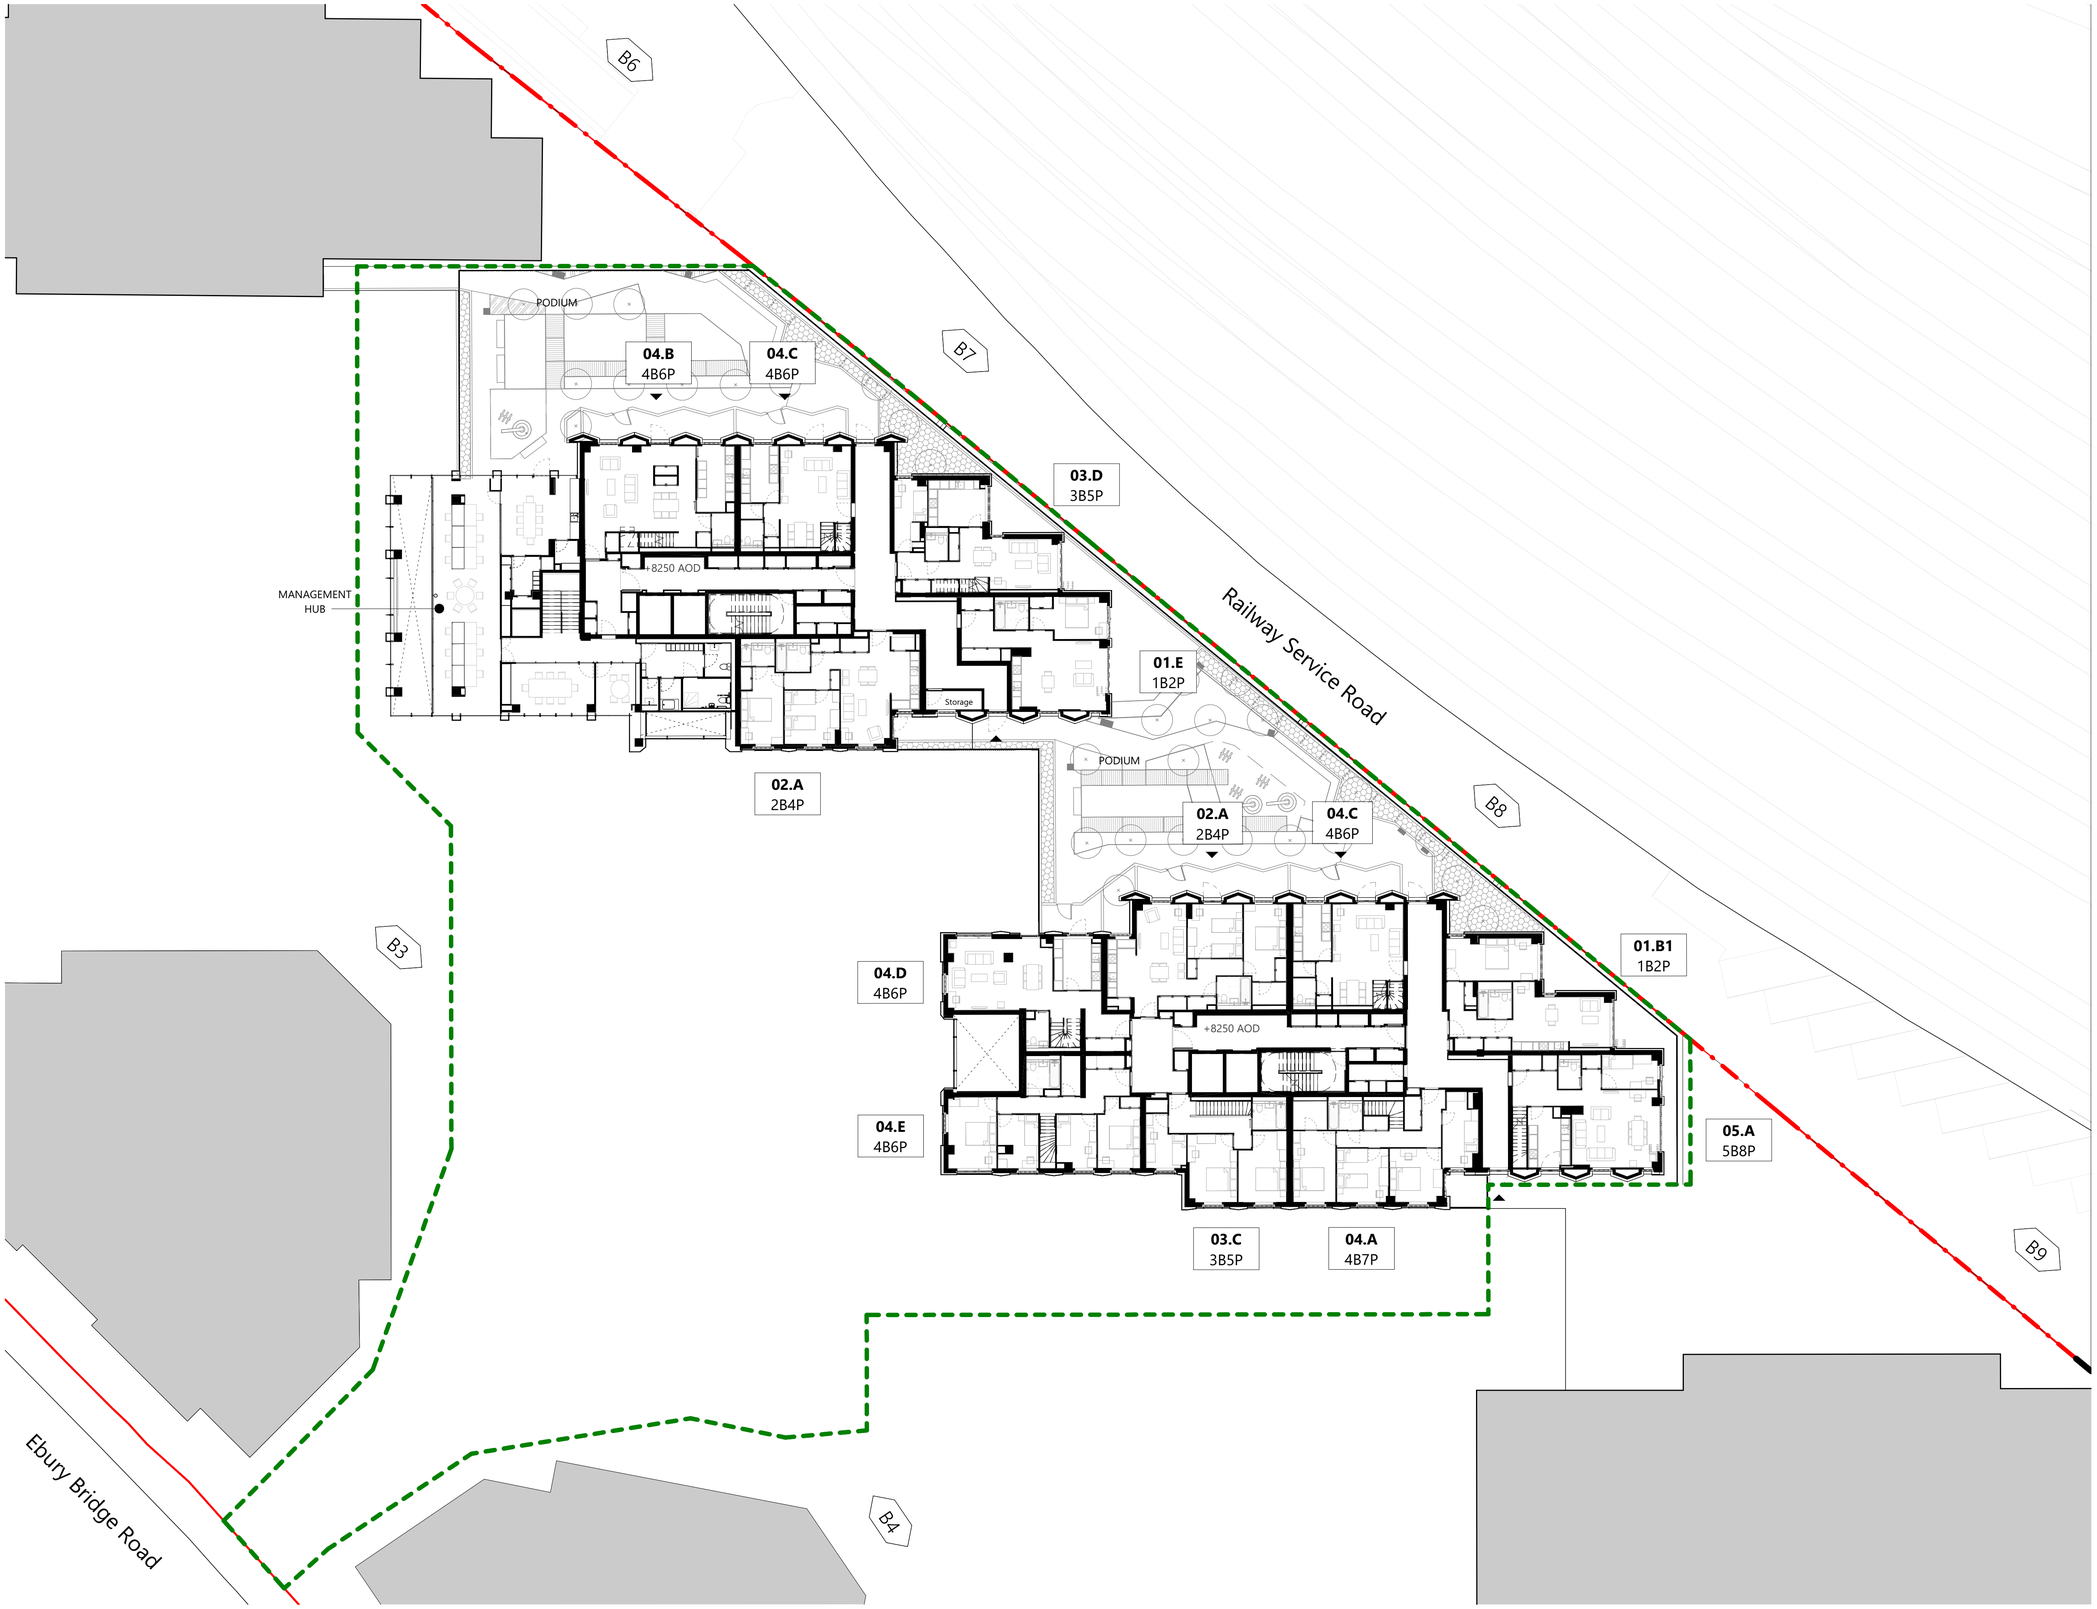

1 Detailed Area-Level 01
1 : 200

Scale 1 : 200

0 2 4 6 8 10m

N

Legend

- Site Boundary
- Detailed Area Submission Drawings
- **02.A** 2B4P — Apartment type (refer to DAS) / Number of bedrooms, number of people
- [F] Food waste bin
- [W] Residual waste bin
- [R] Recycling waste bin

NOTE : Basement Detailed Area boundary is different from the boundary on ground and upper floors

* For Flat Areas please refer to DAS Chapter 6

Rev	Description	Date	Dr	Ap
P03	Planning Amendments	15/01/21	NJ	SW
P02	Planning Ammendments	27/11/20	NT	SW
P01	Issued For Planning	09/07/20	NP	DS

Revisions

astudio
4rth Floor, 30 Millbank, London SW1P 4DU
T: +44(0)207 401 4100 E: info@astudio.co.uk
www.astudio.co.uk

Client

City of Westminster

Project
Ebury Bridge Estate Renewal
Ebury Bridge Road, London, SW1X 8QX

Drawing name
Proposed Floor 01 Plan

Drawing number
EBE-AST-XX-XX-DR-A-012111
Project Orig Zone Location Type Role Sequence Number

Scale	Format		
1 : 200	A1		
Project number	Drawing Status	Suitability	Rev
19003	Draft	S4	P03

Disclaimer: This drawing is to be read in conjunction with all related drawings. Do not scale from this drawing. All dimensions must be checked and verified on site before commencing any work or producing shop drawings.The originator should be notified immediately of any discrepancy. This drawing is copyright and remains the property of and AStudio Architecture.